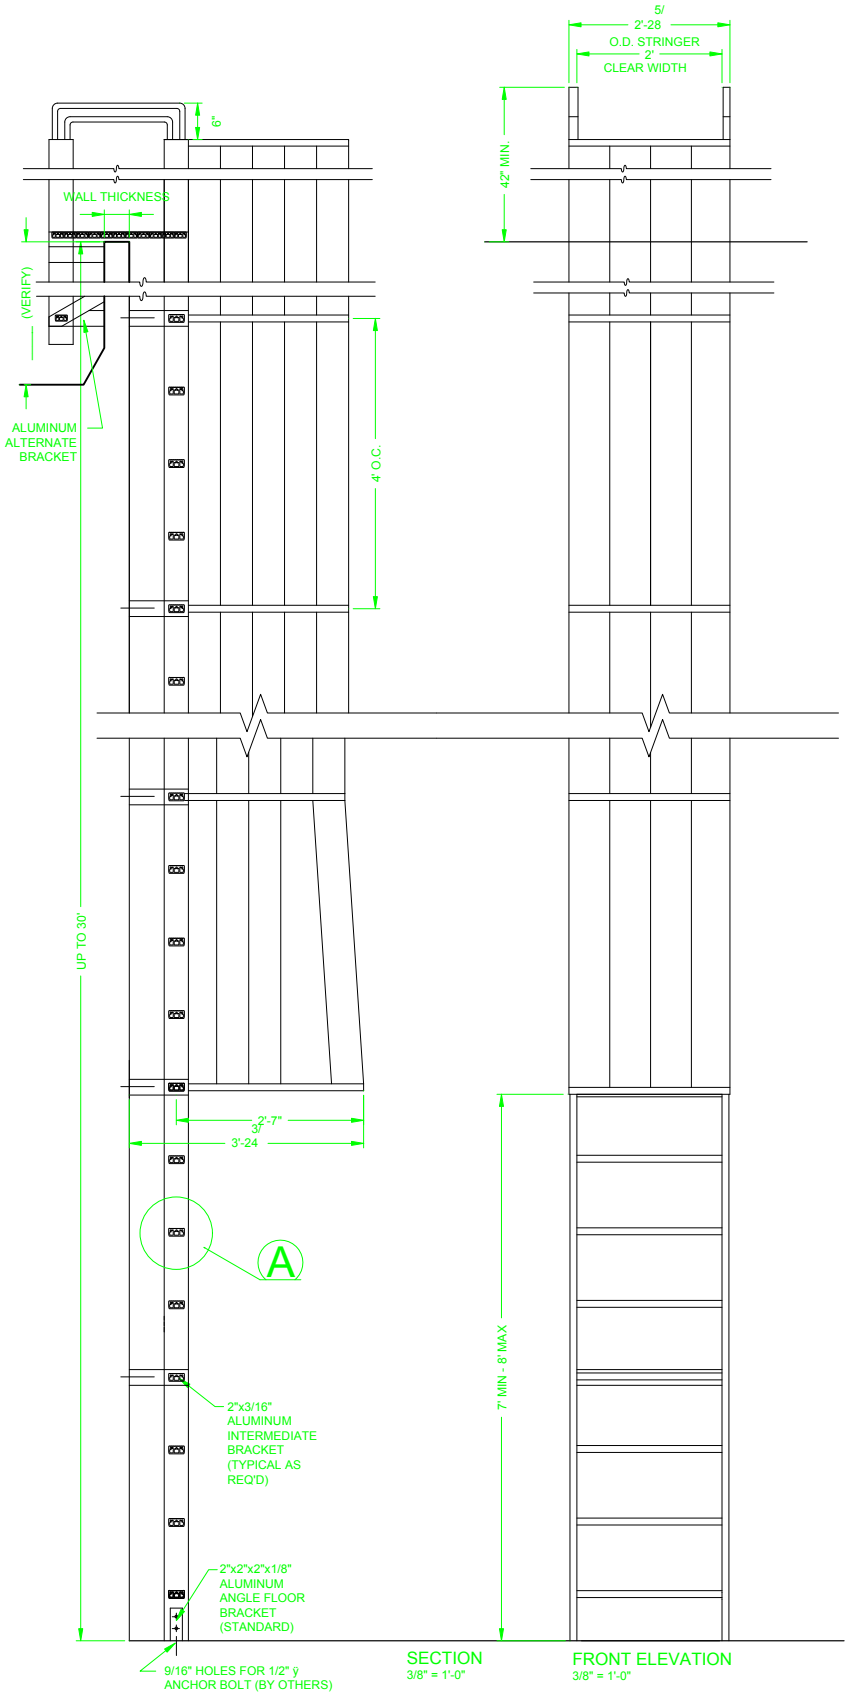
5/
2'-28
O.D. STRINGER
2'
CLEAR WIDTH
6"
WALL THICKNESS
(VERIFY)
42" MIN.
ALUMINUM
ALTERNATE
BRACKET
4' O.C.
UP TO 30'
2'-7"
3'-24
A
7' MIN - 8' MAX
2"x3/16"
ALUMINUM
INTERMEDIATE
BRACKET
(TYPICAL AS
REQ'D)
2"x2"x2"x1/8"
ALUMINUM
ANGLE FLOOR
BRACKET
(STANDARD)
9/16" HOLES FOR 1/2" ÿ
ANCHOR BOLT (BY OTHERS)
SECTION
3/8" = 1'-0"
FRONT ELEVATION
3/8" = 1'-0"